STAPEL

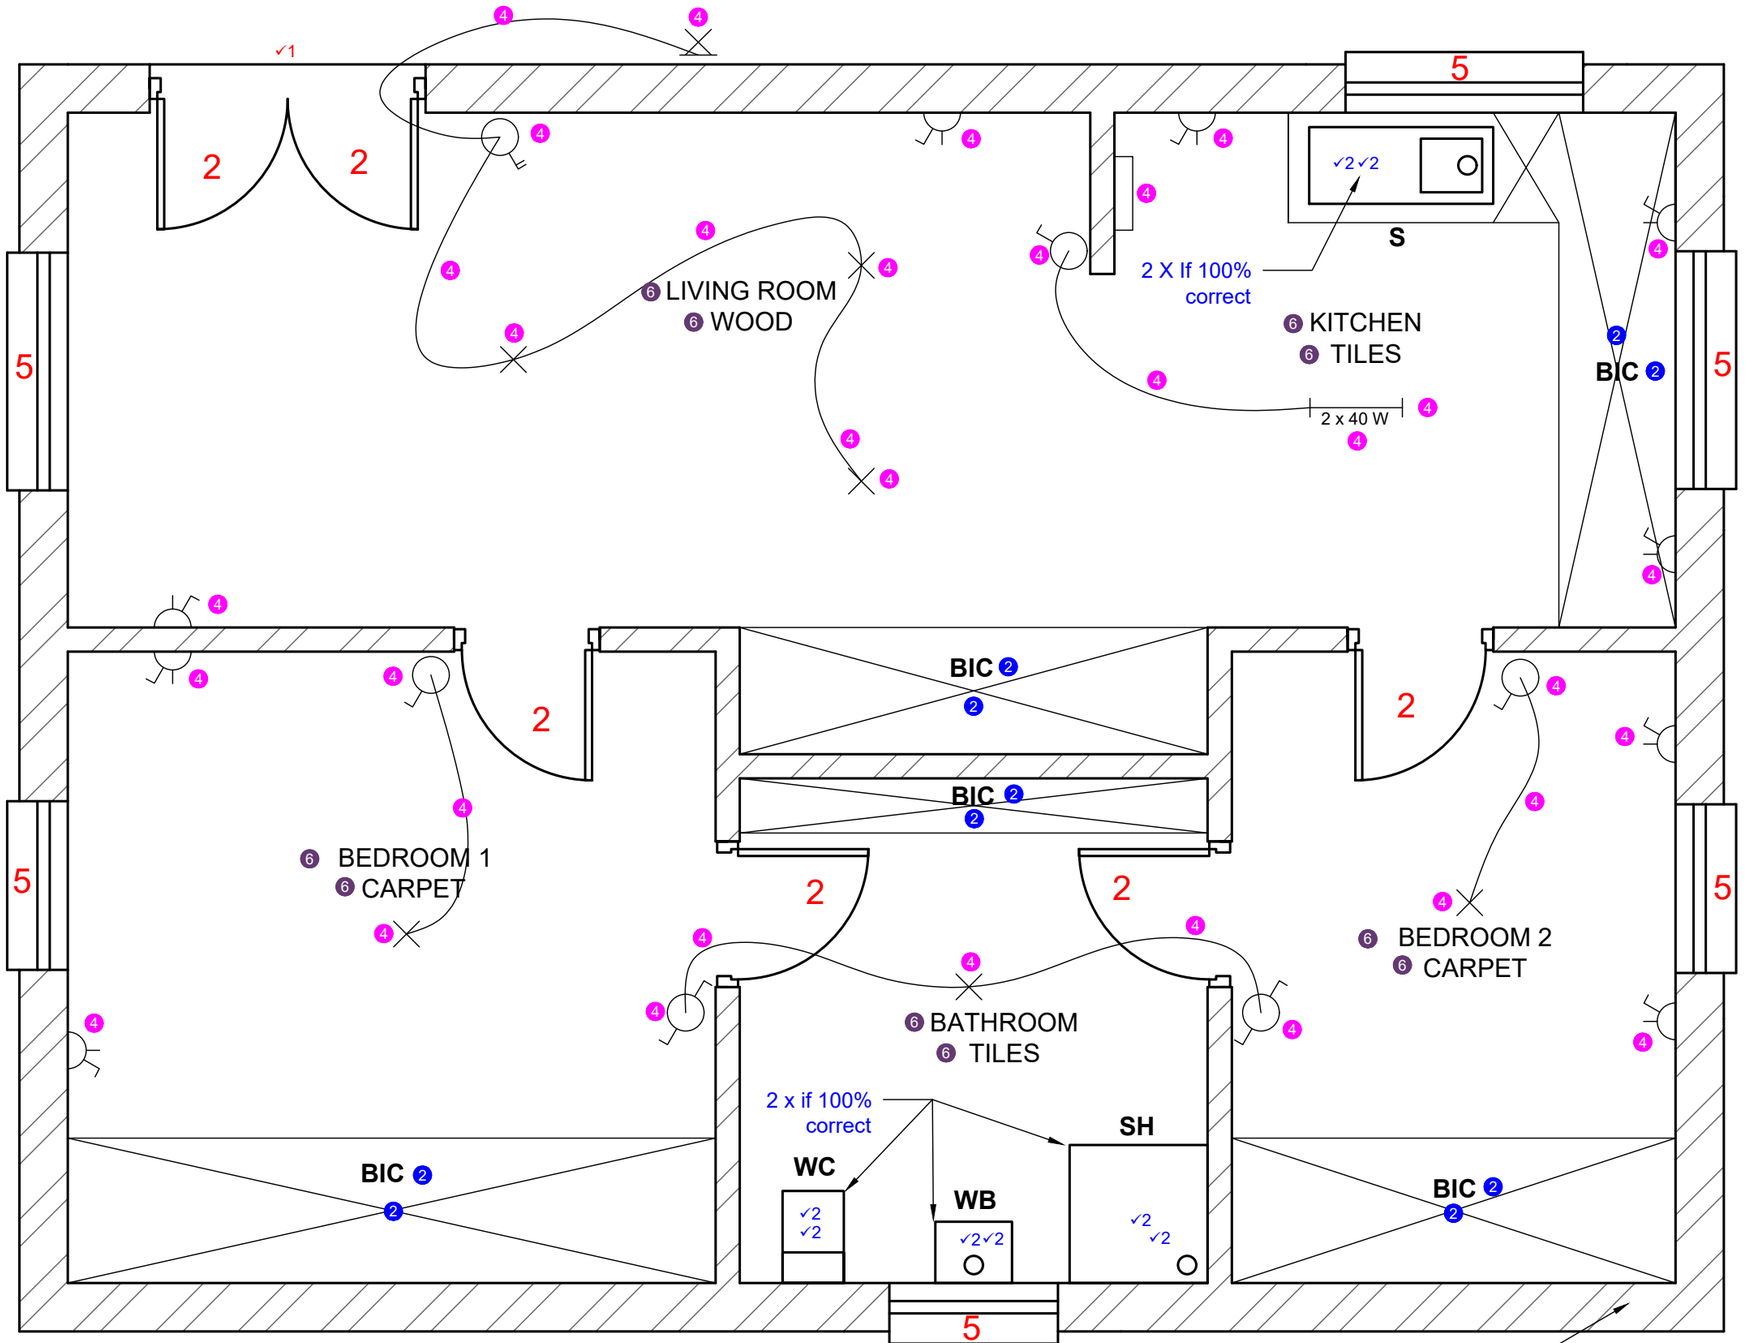

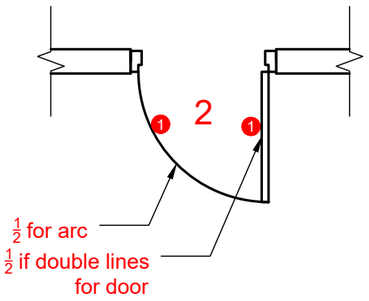

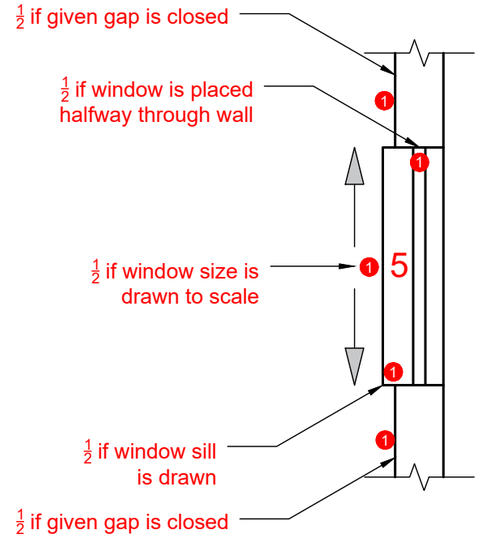

6 FLOOR PLAN

6 SCALE 1:40

ASSESSMENT CRITERIA				
FLOOR PLAN				
1	DOORS	7		
2	WINDOWS	15		
3	FIXTURES	13		
4	ELECTRICAL	17		
5	HATCHING	6		
6	LABELS	7		
	TOTAL	65		

education
Department of Education
FREE STATE PROVINCE

CIVIL WORK DRAWING	ESTIMATED TIME FOR COMPLETION	30 MIN	GRADE 11	INITIALS & SURNAME	MEMORANDUM	TASK 5.4	PAGE 18
	YOUR TIME FOR COMPLETION	MIN					

COPYRIGHT RESERVED